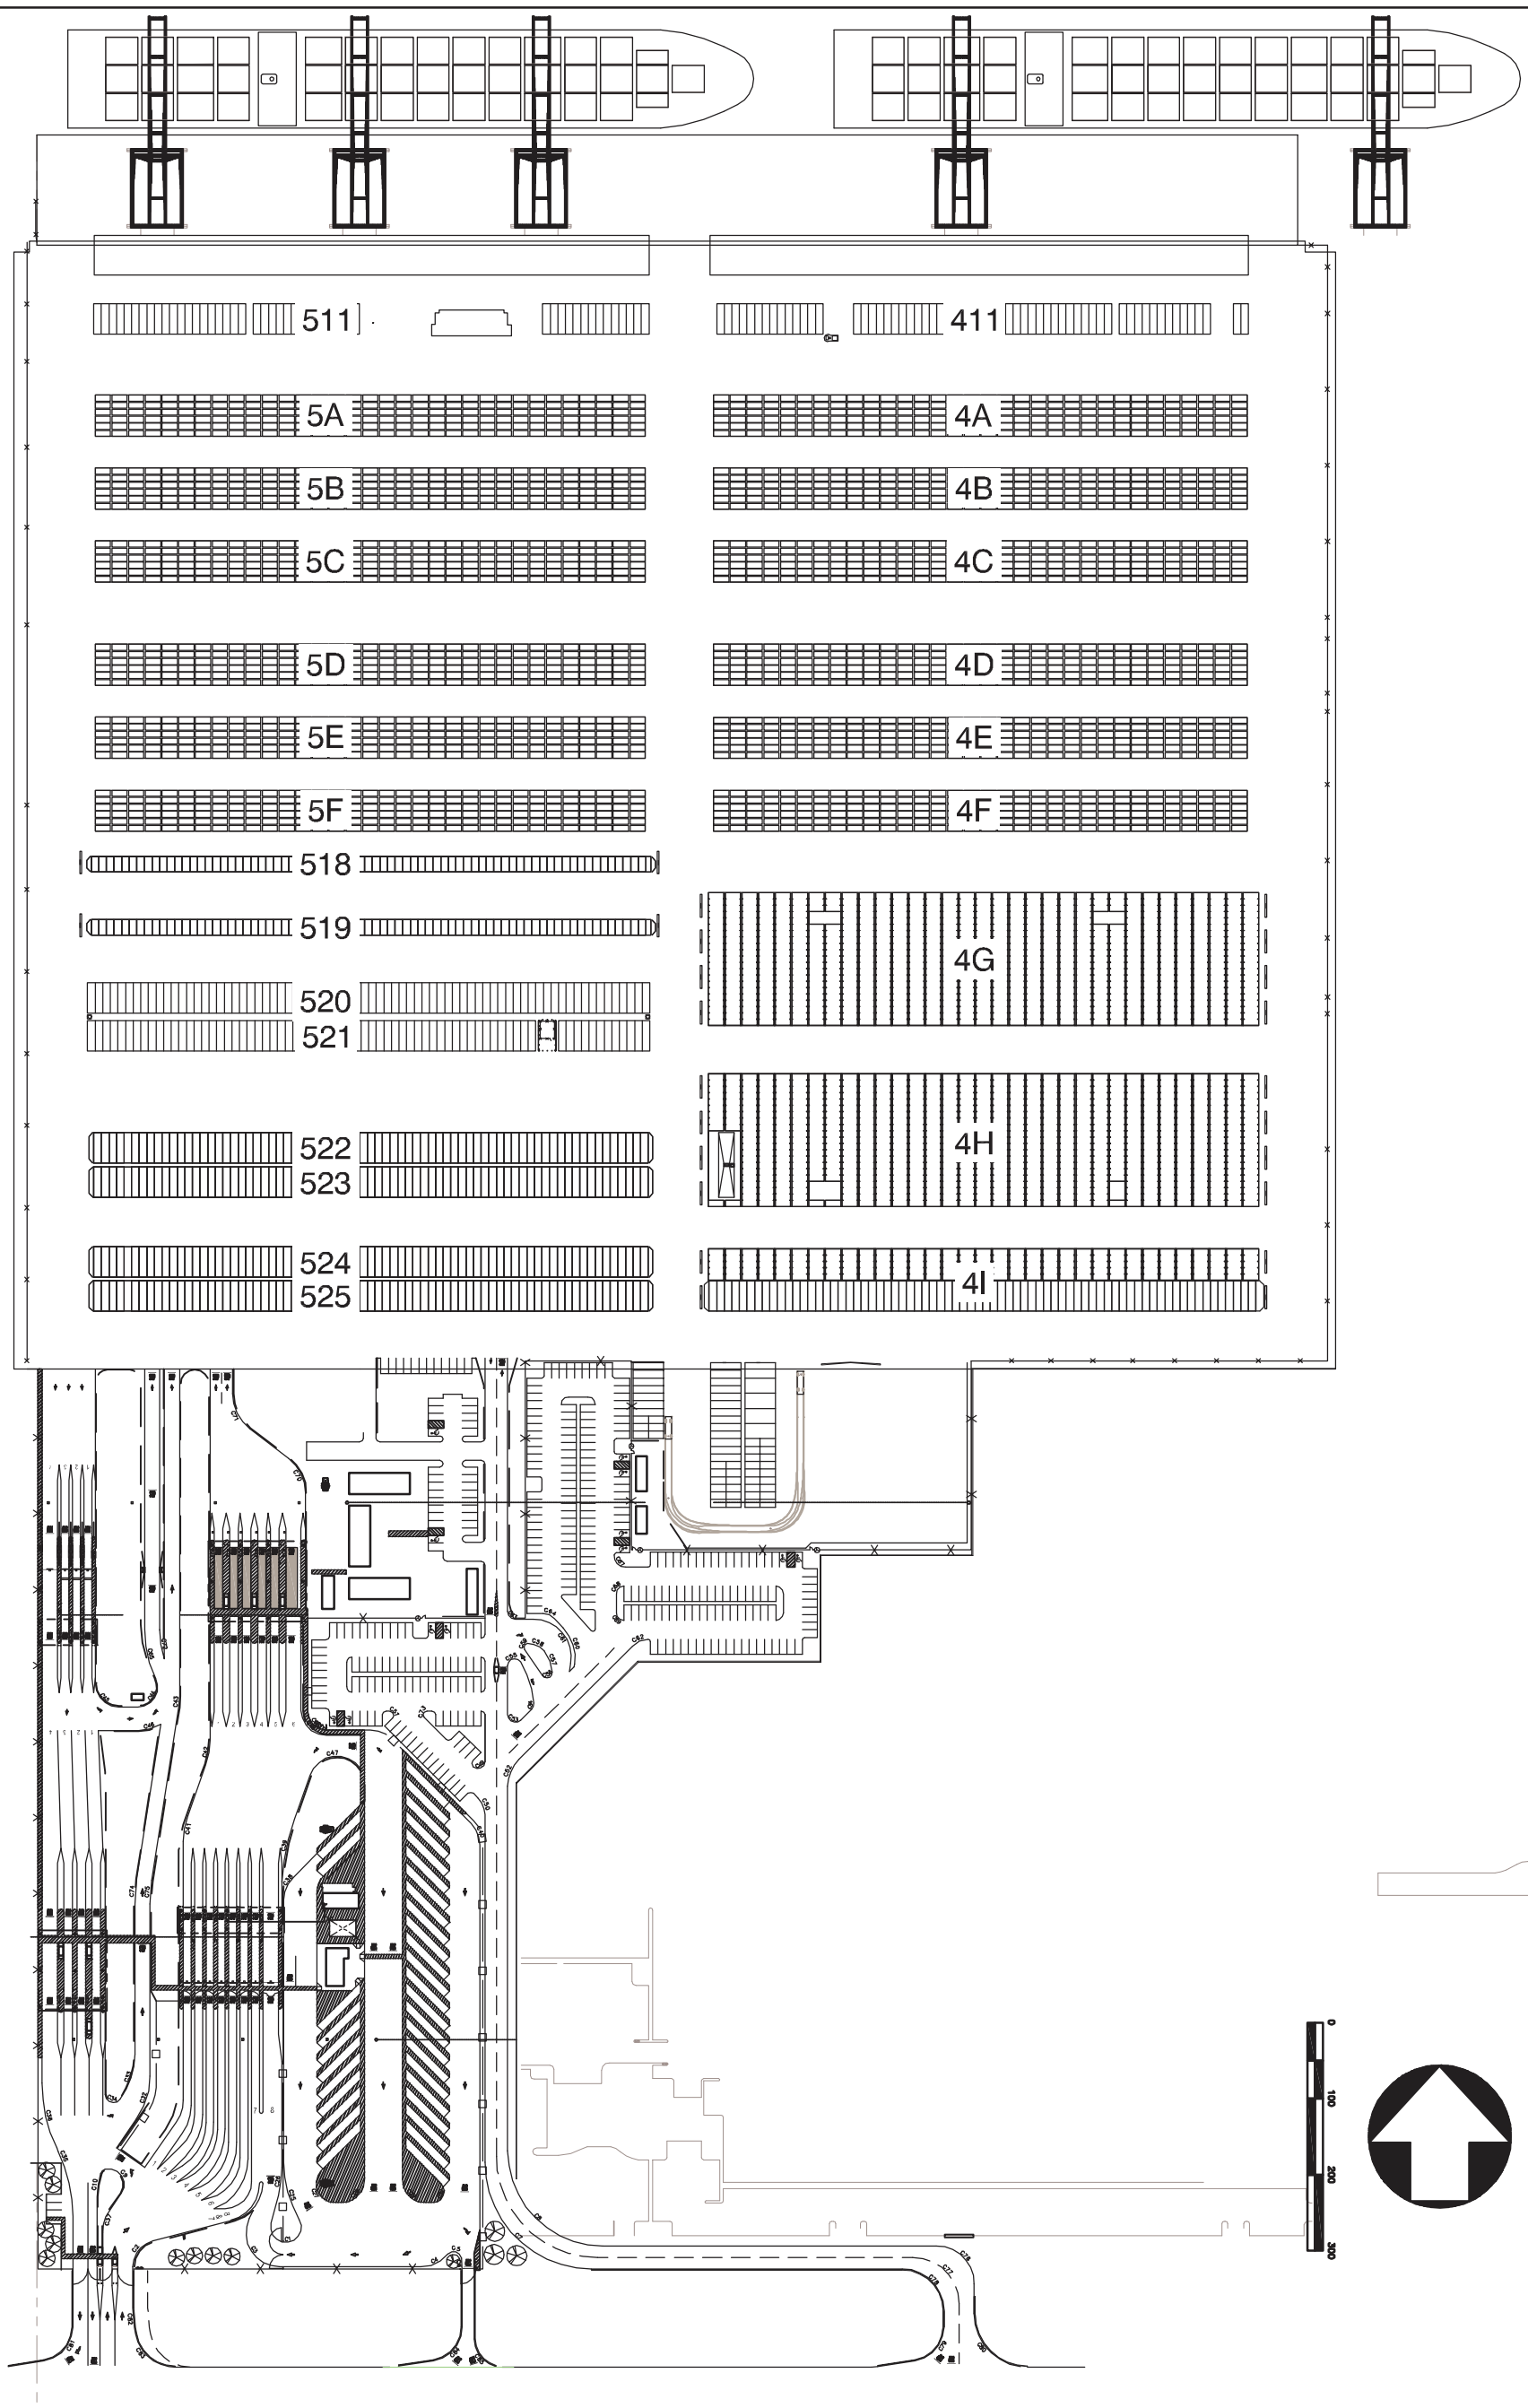

SHEET NO.

DRAWING NO.

REV.

BAYPORT TERMINAL COMPLEX

PHASE 1 - PROGRAM MANAGEMENT

PORT OF HOUSTON AUTHORITY

Lockwood, Andrews & Newnam, Inc.

A LEO A DALY COMPANY

DESIGNED BY:

DRAWN BY:

CHECKED BY:

DATE:

SCALE:

RECOMMENDED: DATE

APPROVED: DATE

CHIEF ENGINEER

REV	REVISIONS	DATE